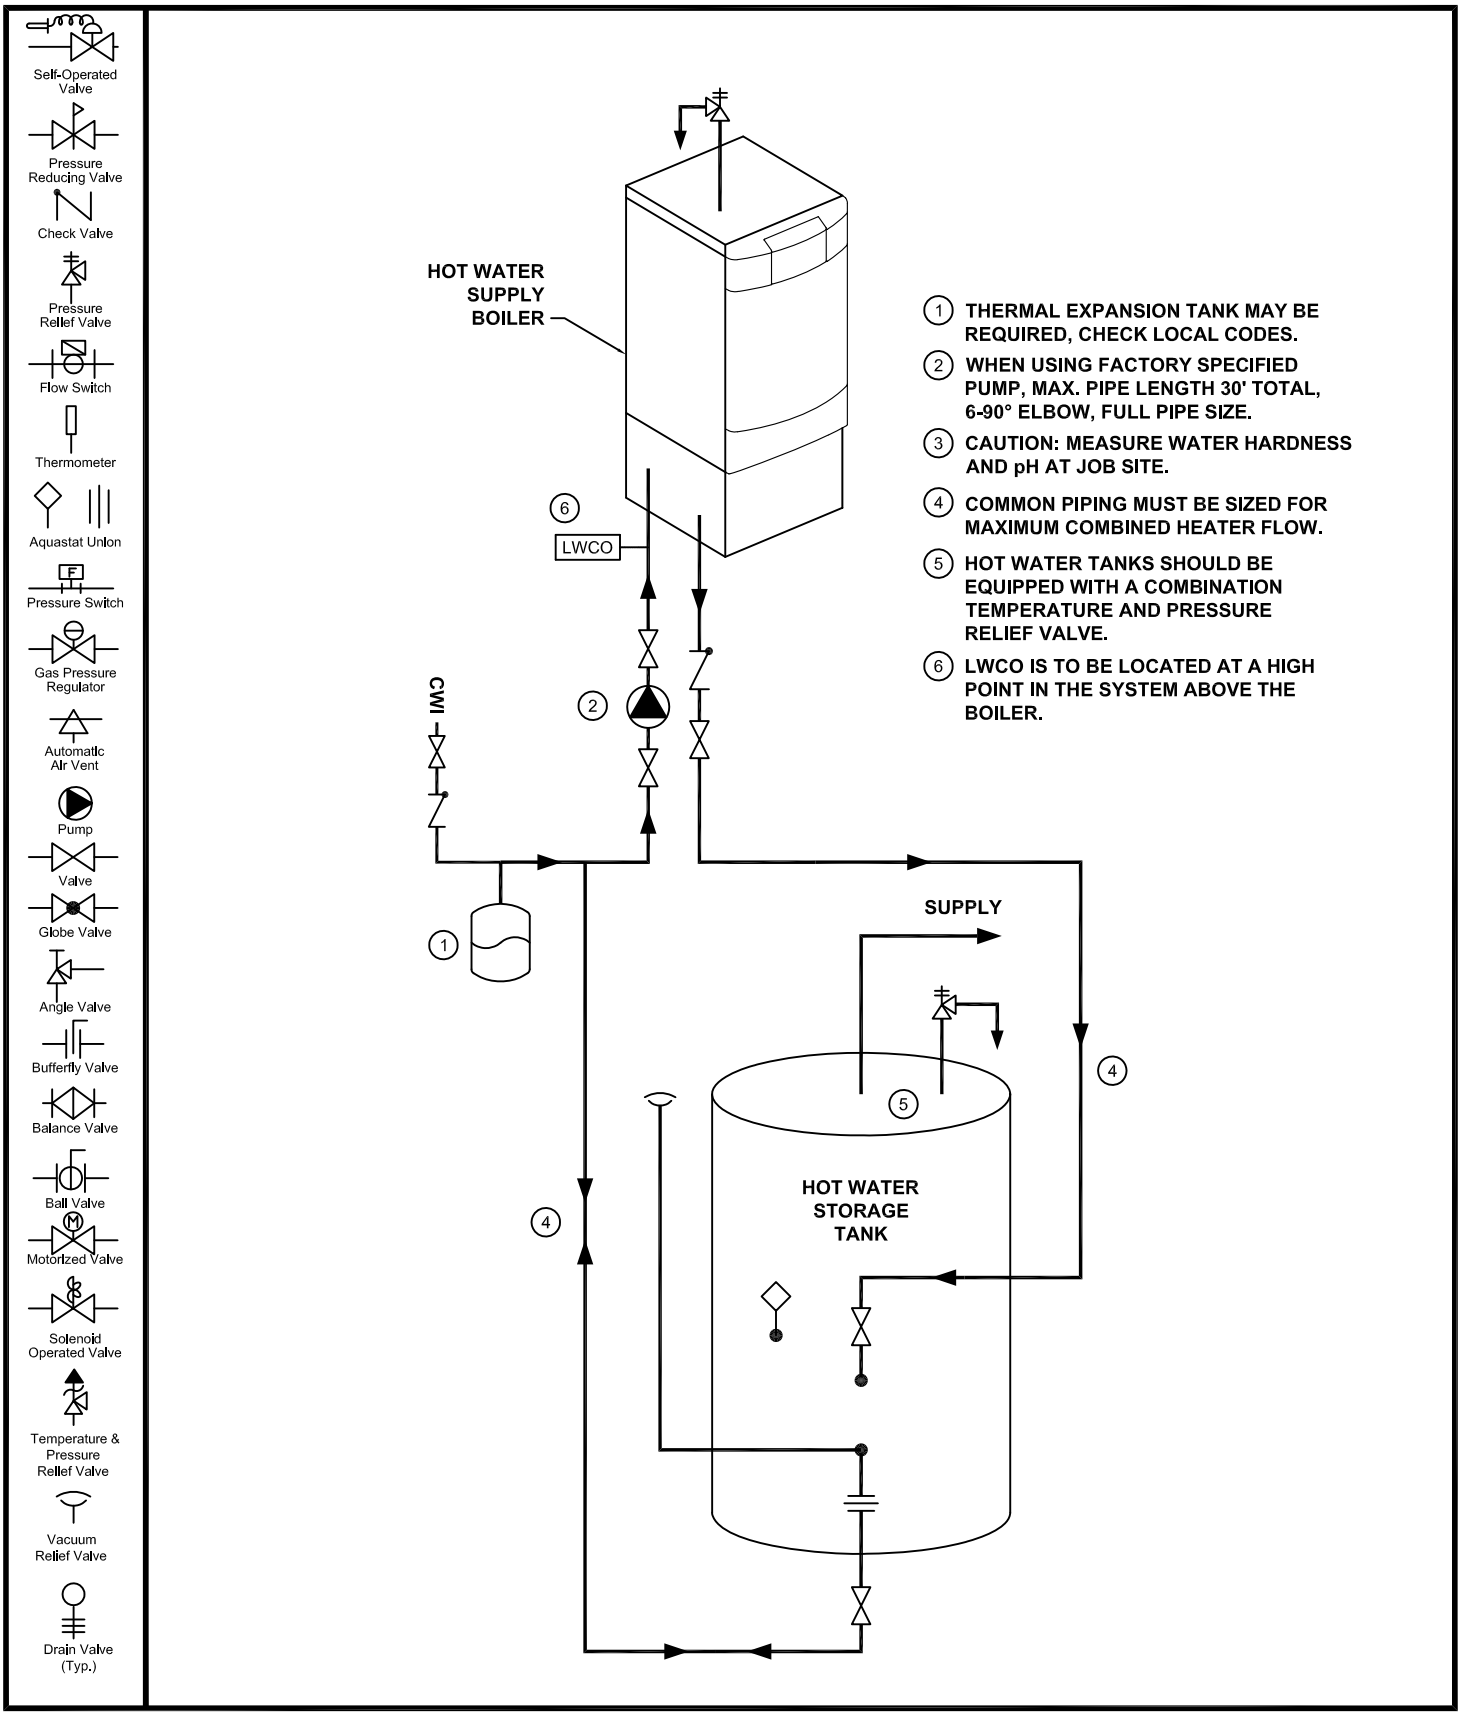ONE HEATER
ONE VERTICAL TANK