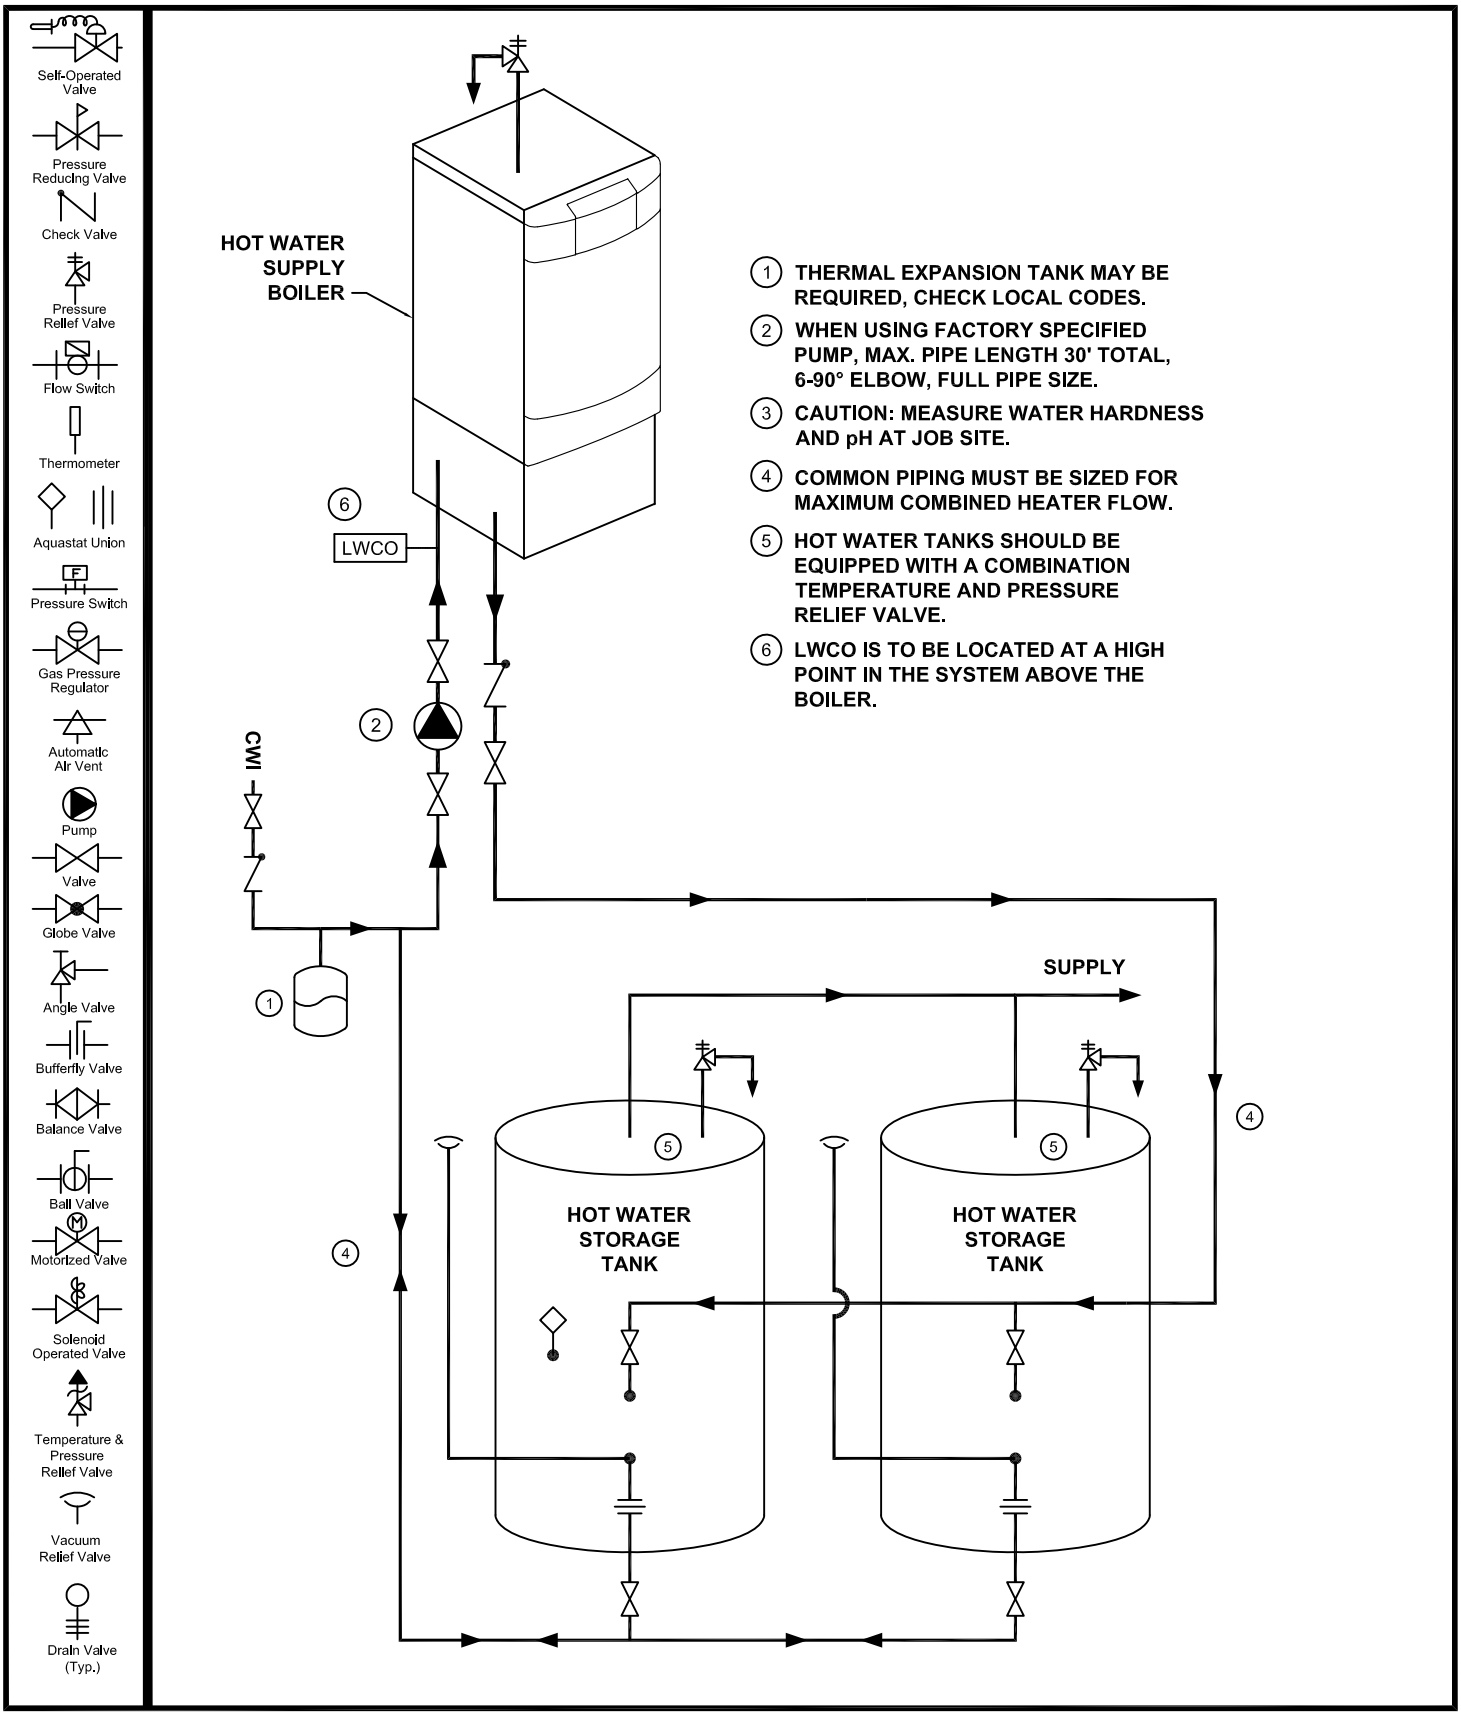# ONE HEATER
# TWO VERTICAL TANKS