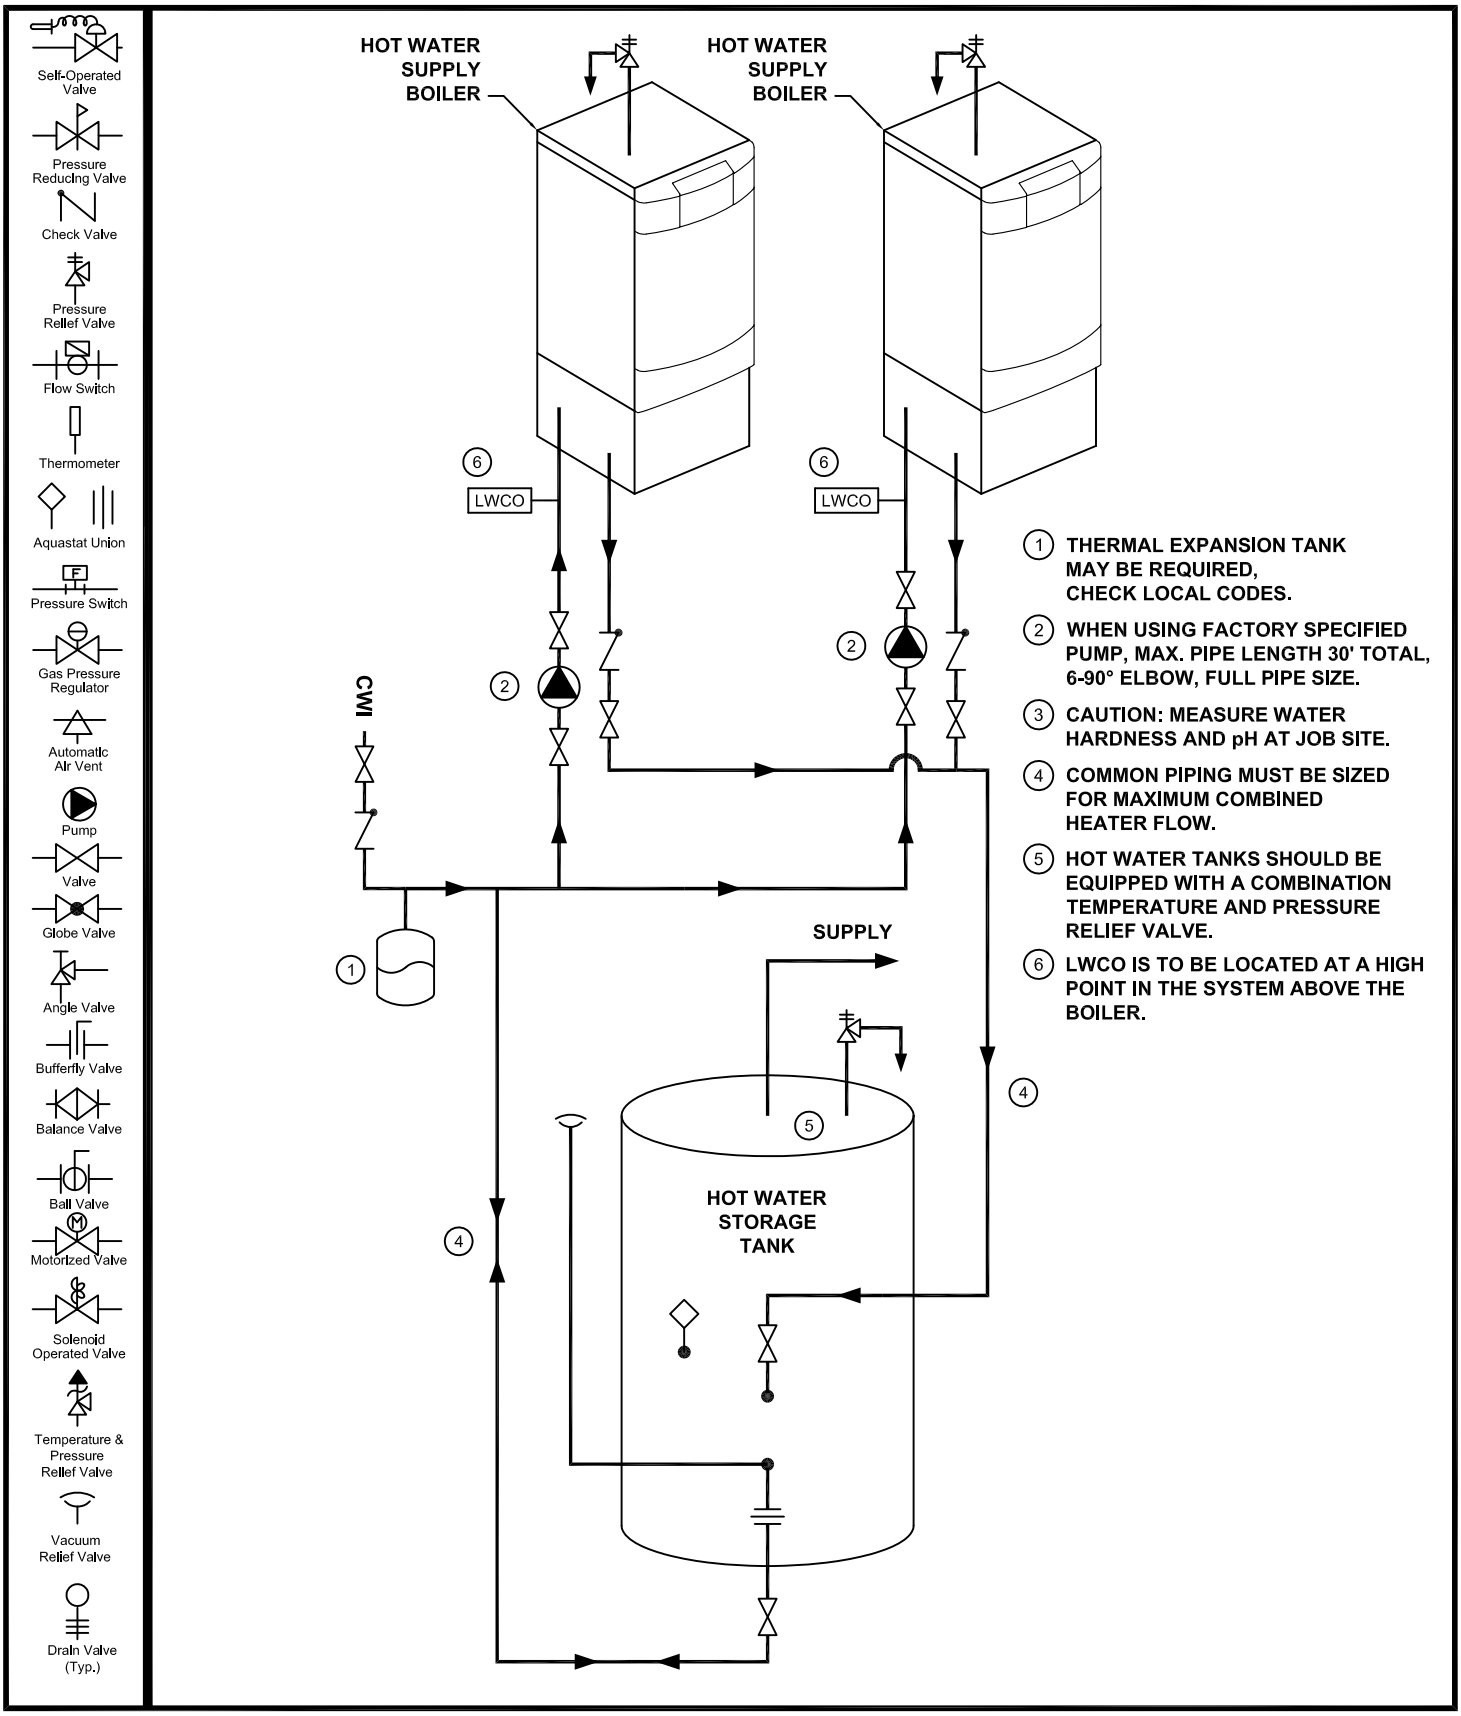TWO HEATERS
ONE VERTICAL TANK