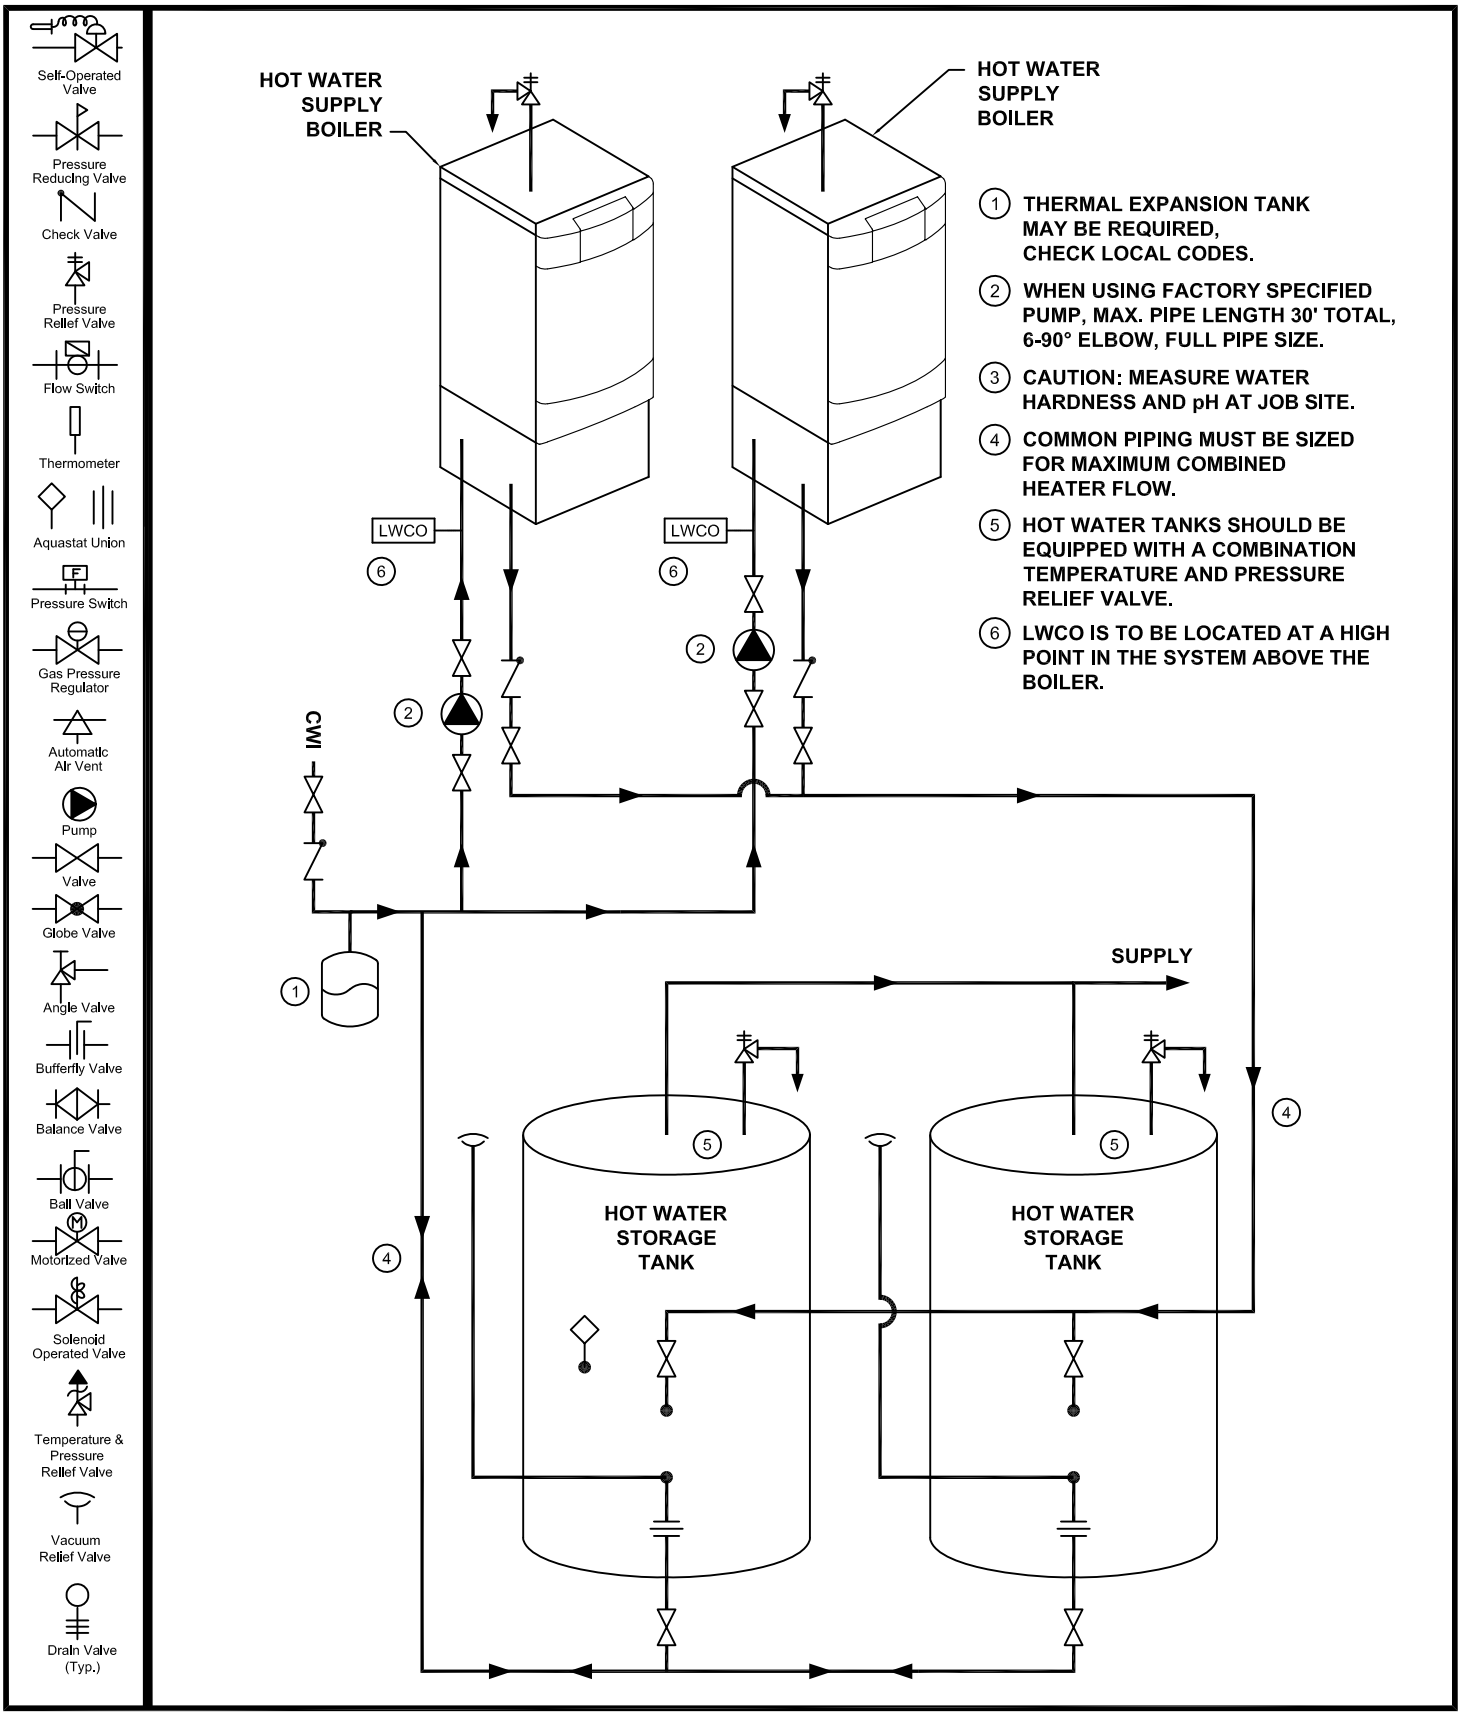TWO HEATERS
TWO VERTICAL TANKS